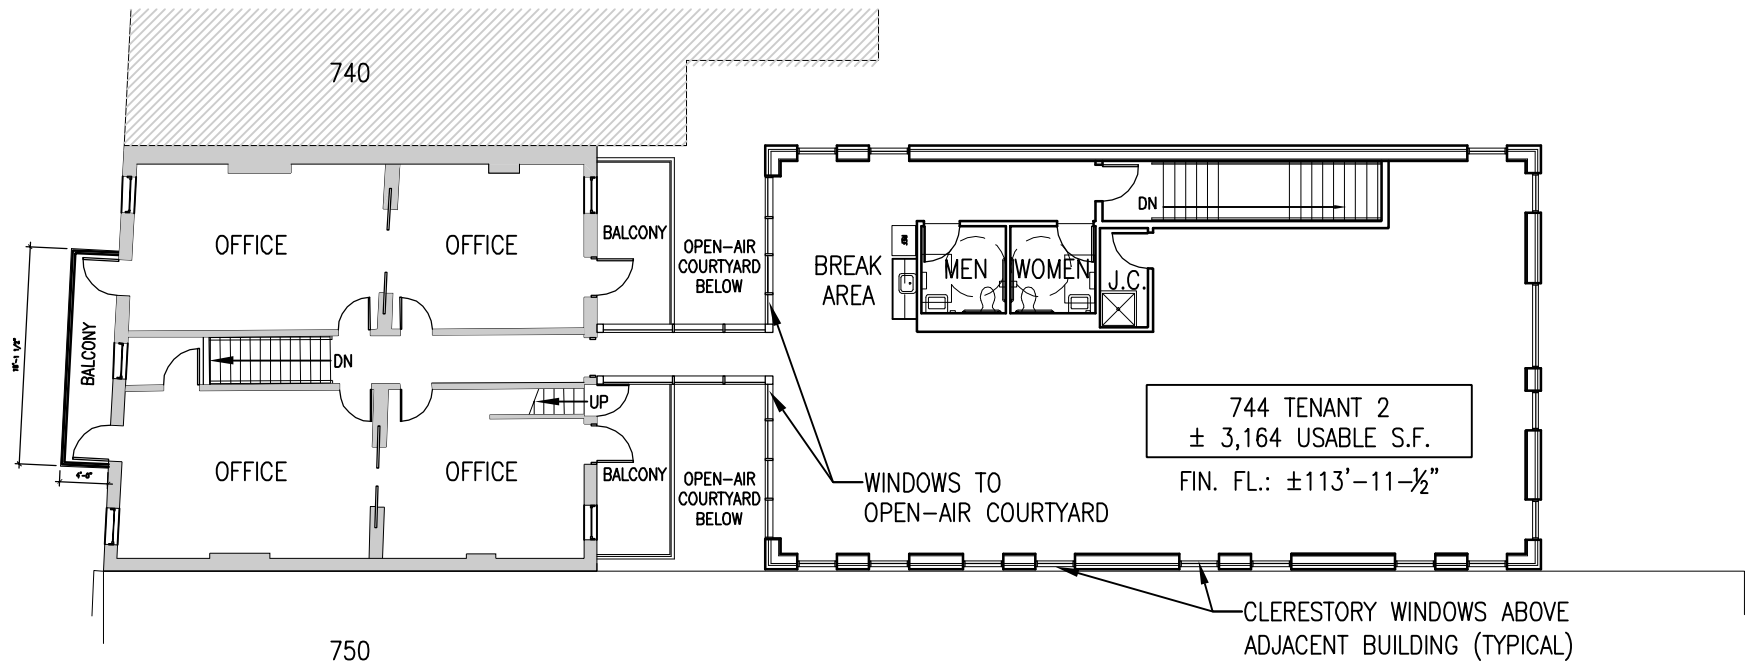

SECOND FLOOR PLAN

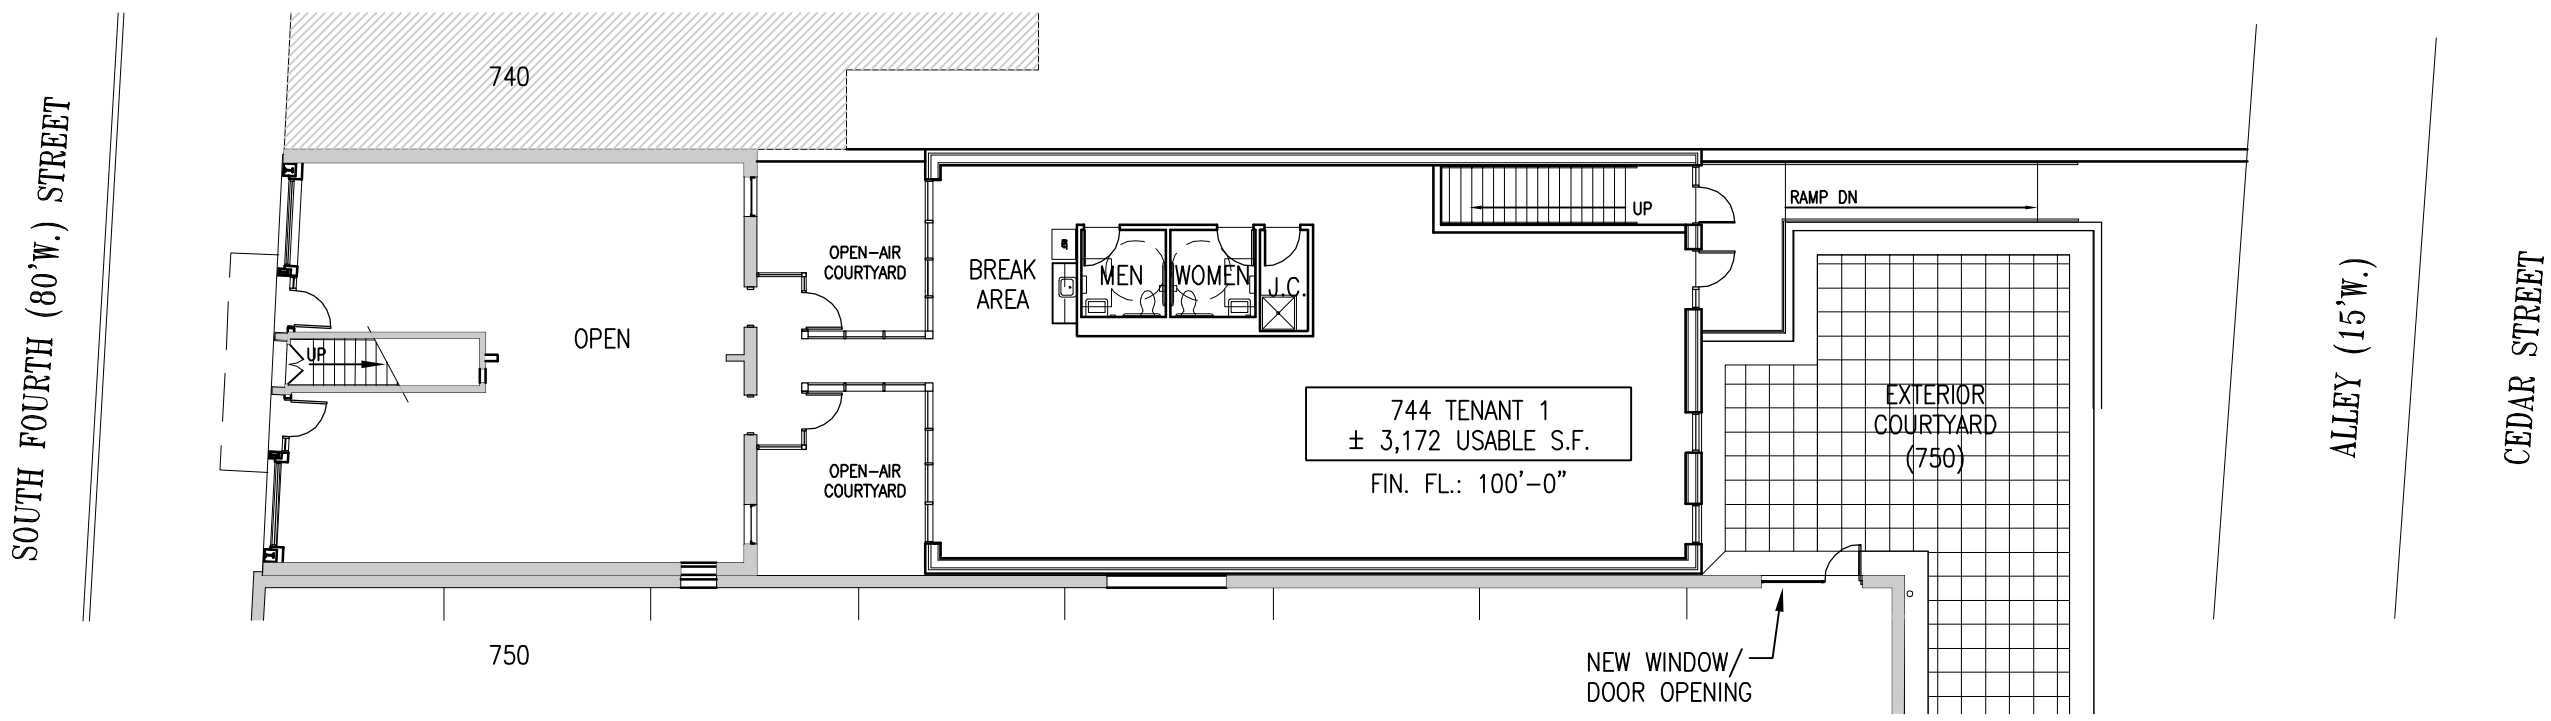

FIRST FLOOR PLAN

THE LAWRENCE GROUP
ARCHITECTS

744
South Fourth Street

Floor Plans - Option 1 (revised)

0 4 8 16

North

Scale: 1/16" = 1'-0"

CHIVVIS
development llc

04.20.06